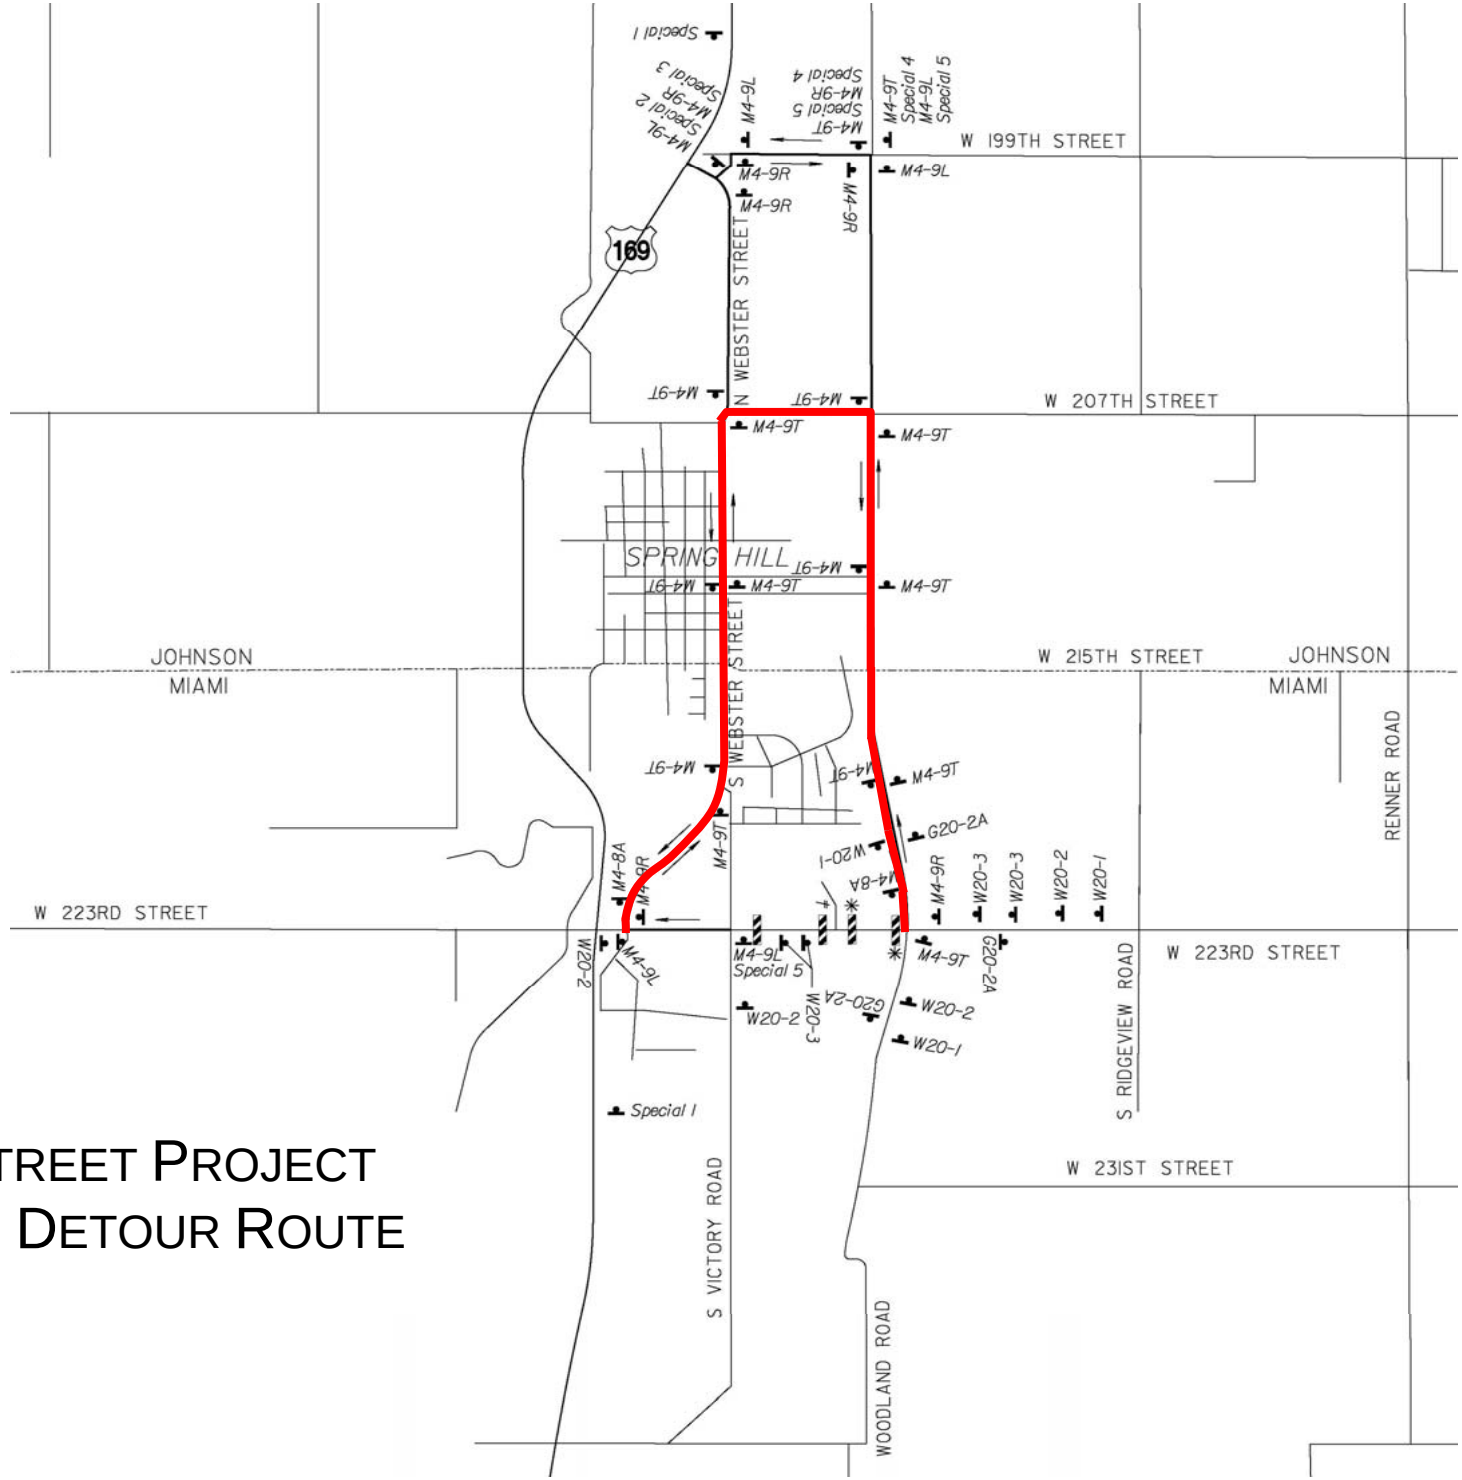223RD STREET PROJECT
PHASE 2 DETOUR ROUTE