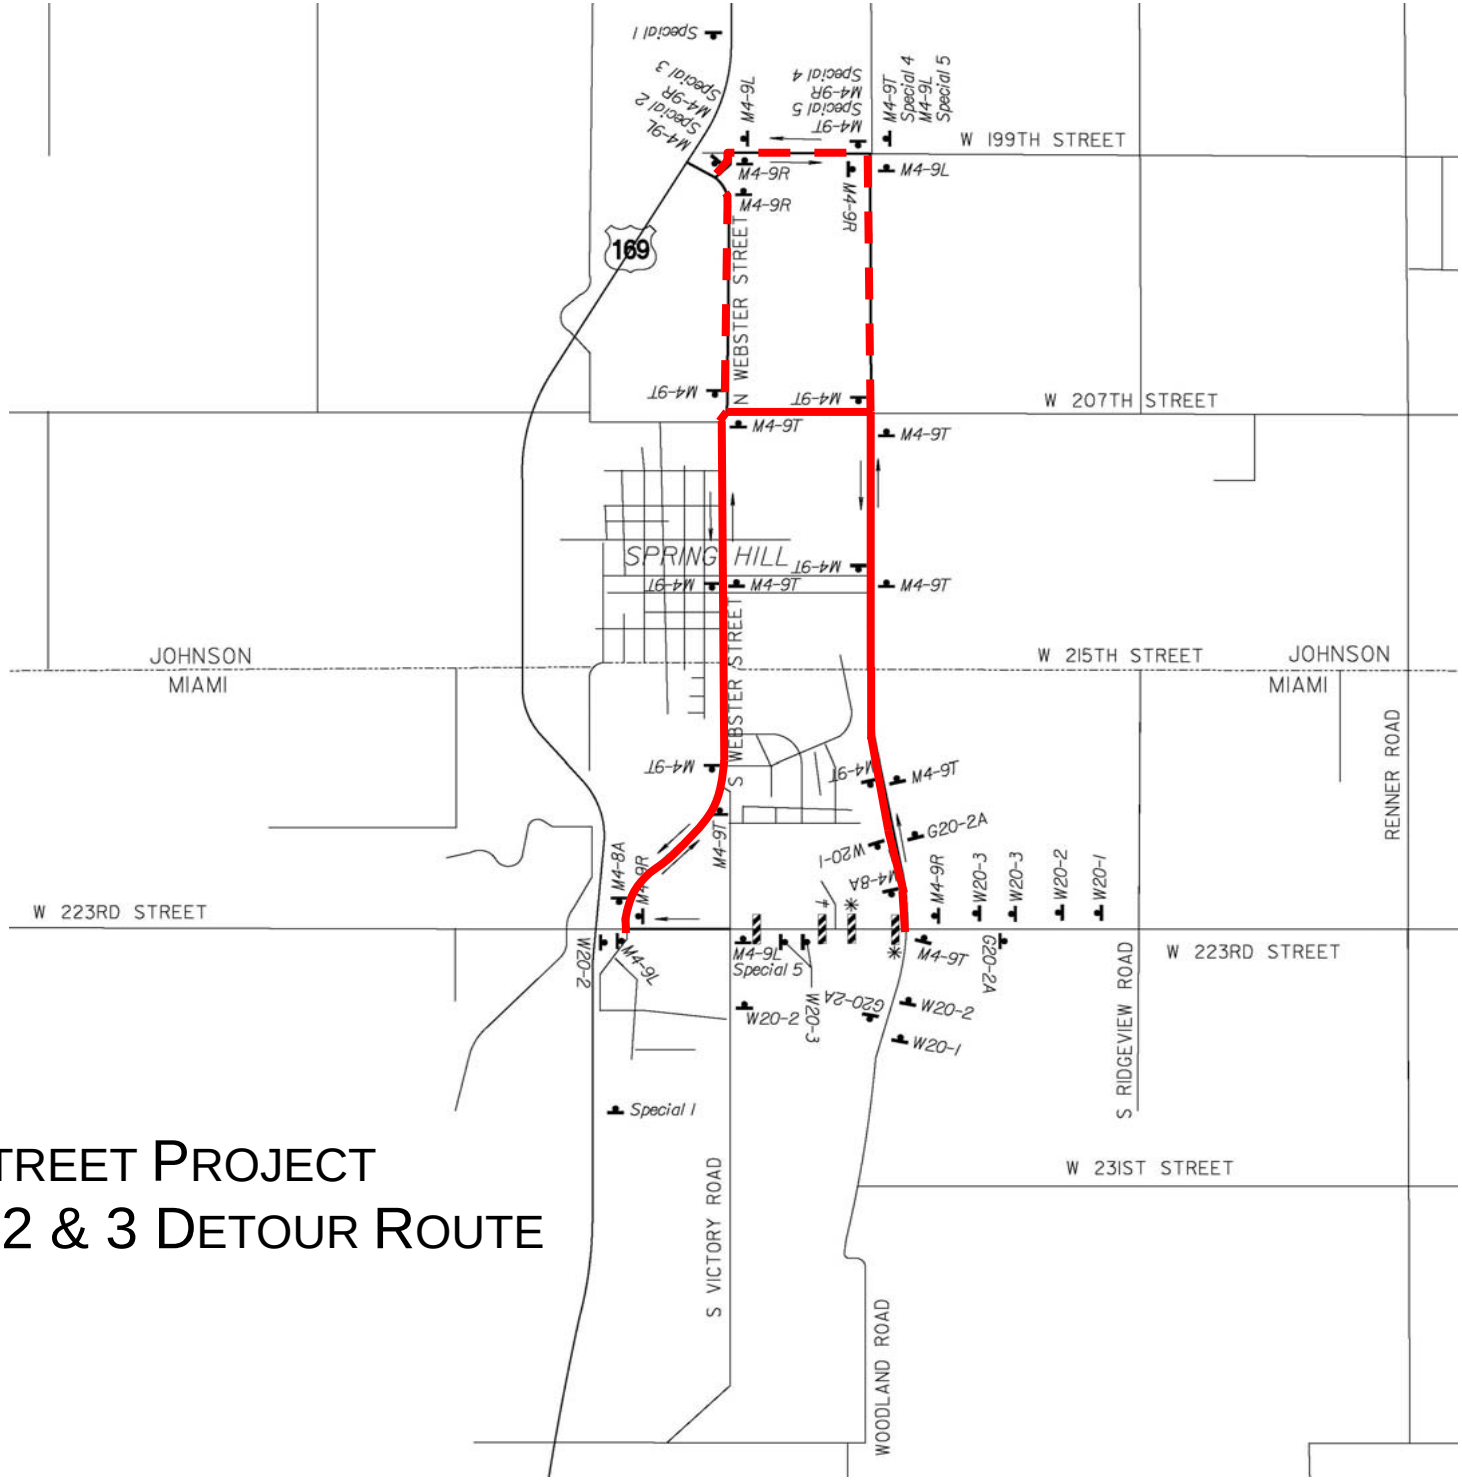

223RD STREET PROJECT
PHASES 2 & 3 DETOUR ROUTE